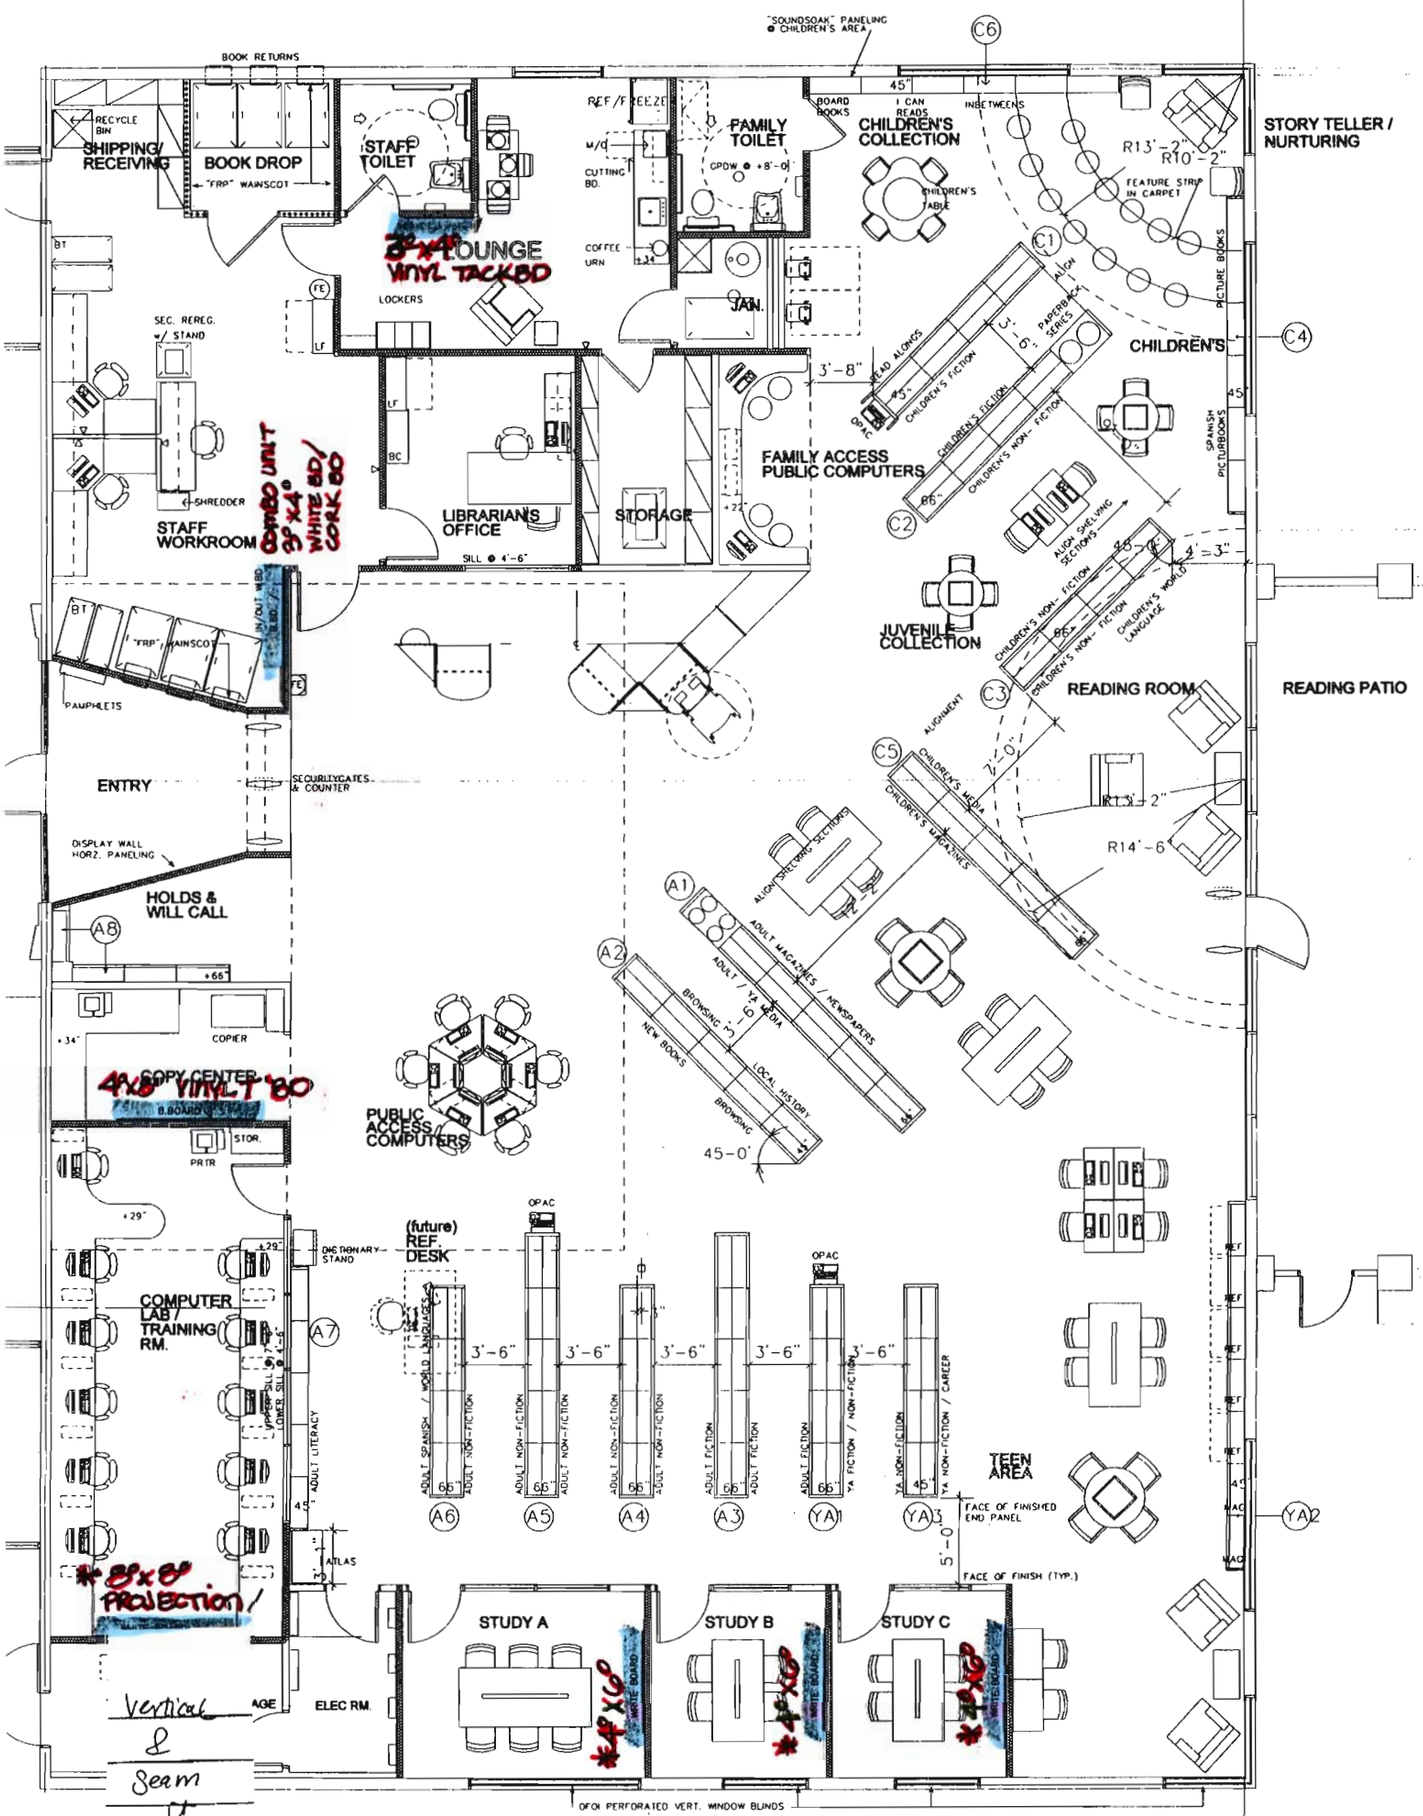
BOOK RETURNS
RECYCLE BIN
SHIPPING/ RECEIVING
BOOK DROP
"FRP" WAINSCOT
STAFF TOILET
REF./FREEZE
M/D
CUTTING BD.
COFFEE URN
FAMILY TOILET
GPDW @ +8'-0"
"SOUNDSOAK" PANELING @ CHILDREN'S AREA
BOARD BOOKS
CHILDREN'S COLLECTION
I CAN READS
INBETWEENS
CHILDREN'S TABLE
STORY TELLER / NURTURING
R13'-2"
R10'-2"
FEATURE STRIP IN CARPET
PICTURE BOOKS
3'x4' LOUNGE VINYL TACKBD
LOCKERS
JAN.
SEC. RECEG. w/ STAND
SHREDDER
STAFF WORKROOM
3'x4' WHITE BD/ CORK BD UNIT
LIBRARIAN'S OFFICE
STORAGE
SILL @ 4'-6"
3'-8"
FAMILY ACCESS PUBLIC COMPUTERS
READ ALONGS
CHILDREN'S FICTION
PAPERBACK SERIES
CHILDREN'S NON-FICTION
CHILDREN'S
SPANISH PICTURBOOKS
ALIGN SHELVING SECTIONS
4'-3"
JUVENILE COLLECTION
CHILDREN'S WORLD LANGUAGE
READING ROOM
READING PATIO
ALIGNMENT
7'-0"
R13'-2"
R14'-6"
PAMPHLETS
ENTRY
SECURITY GATES & COUNTER
DISPLAY WALL HORZ. PANELING
HOLDS & WILL CALL
COPIER
4'x8' COPY CENTER VINYL BD
STOR.
PRTR
PUBLIC ACCESS COMPUTERS
ALIGN SHELVING SECTIONS
ADULT MAGAZINES / NEWSPAPERS
ADULT / YA MEDIA
BROWSING
NEW BOOKS
LOCAL HISTORY
45'-0"
OPAC
(future) REF. DESK
DICTIONARY STAND
COMPUTER LAB / TRAINING RM.
ADULT LITERACY
ATLAS
3'-6"
ADULT SPANISH / WORLD LANGUAGES
ADULT NON-FICTION
ADULT FICTION
YA FICTION / NON-FICTION
YA NON-FICTION / CAREER
TEEN AREA
FACE OF FINISHED END PANEL
5'-0"
FACE OF FINISH (TYP.)
* 8'x8' PROJECTION
STUDY A
STUDY B
STUDY C
4'x10' WHITE BOARD
ELEC RM.
Vertical & Seam
OF 01 PERFORATED VERT. WINDOW BLINDS
RATED PARTITION +6" BEYOND CEILING HEIGHT
BOTTOM OF STRUCTURE
+6" BEYOND FINISHED CEILING
OR FINISH HEIGHT
* MAGNET SURFACE
FLOOR PLAN
WEST FRESNO BRANCH LIBRARY
SCALE IN FEET
1/8" = 1'-0"
REVISION: 4
DATE: 24 SEPT. 2009
CDD