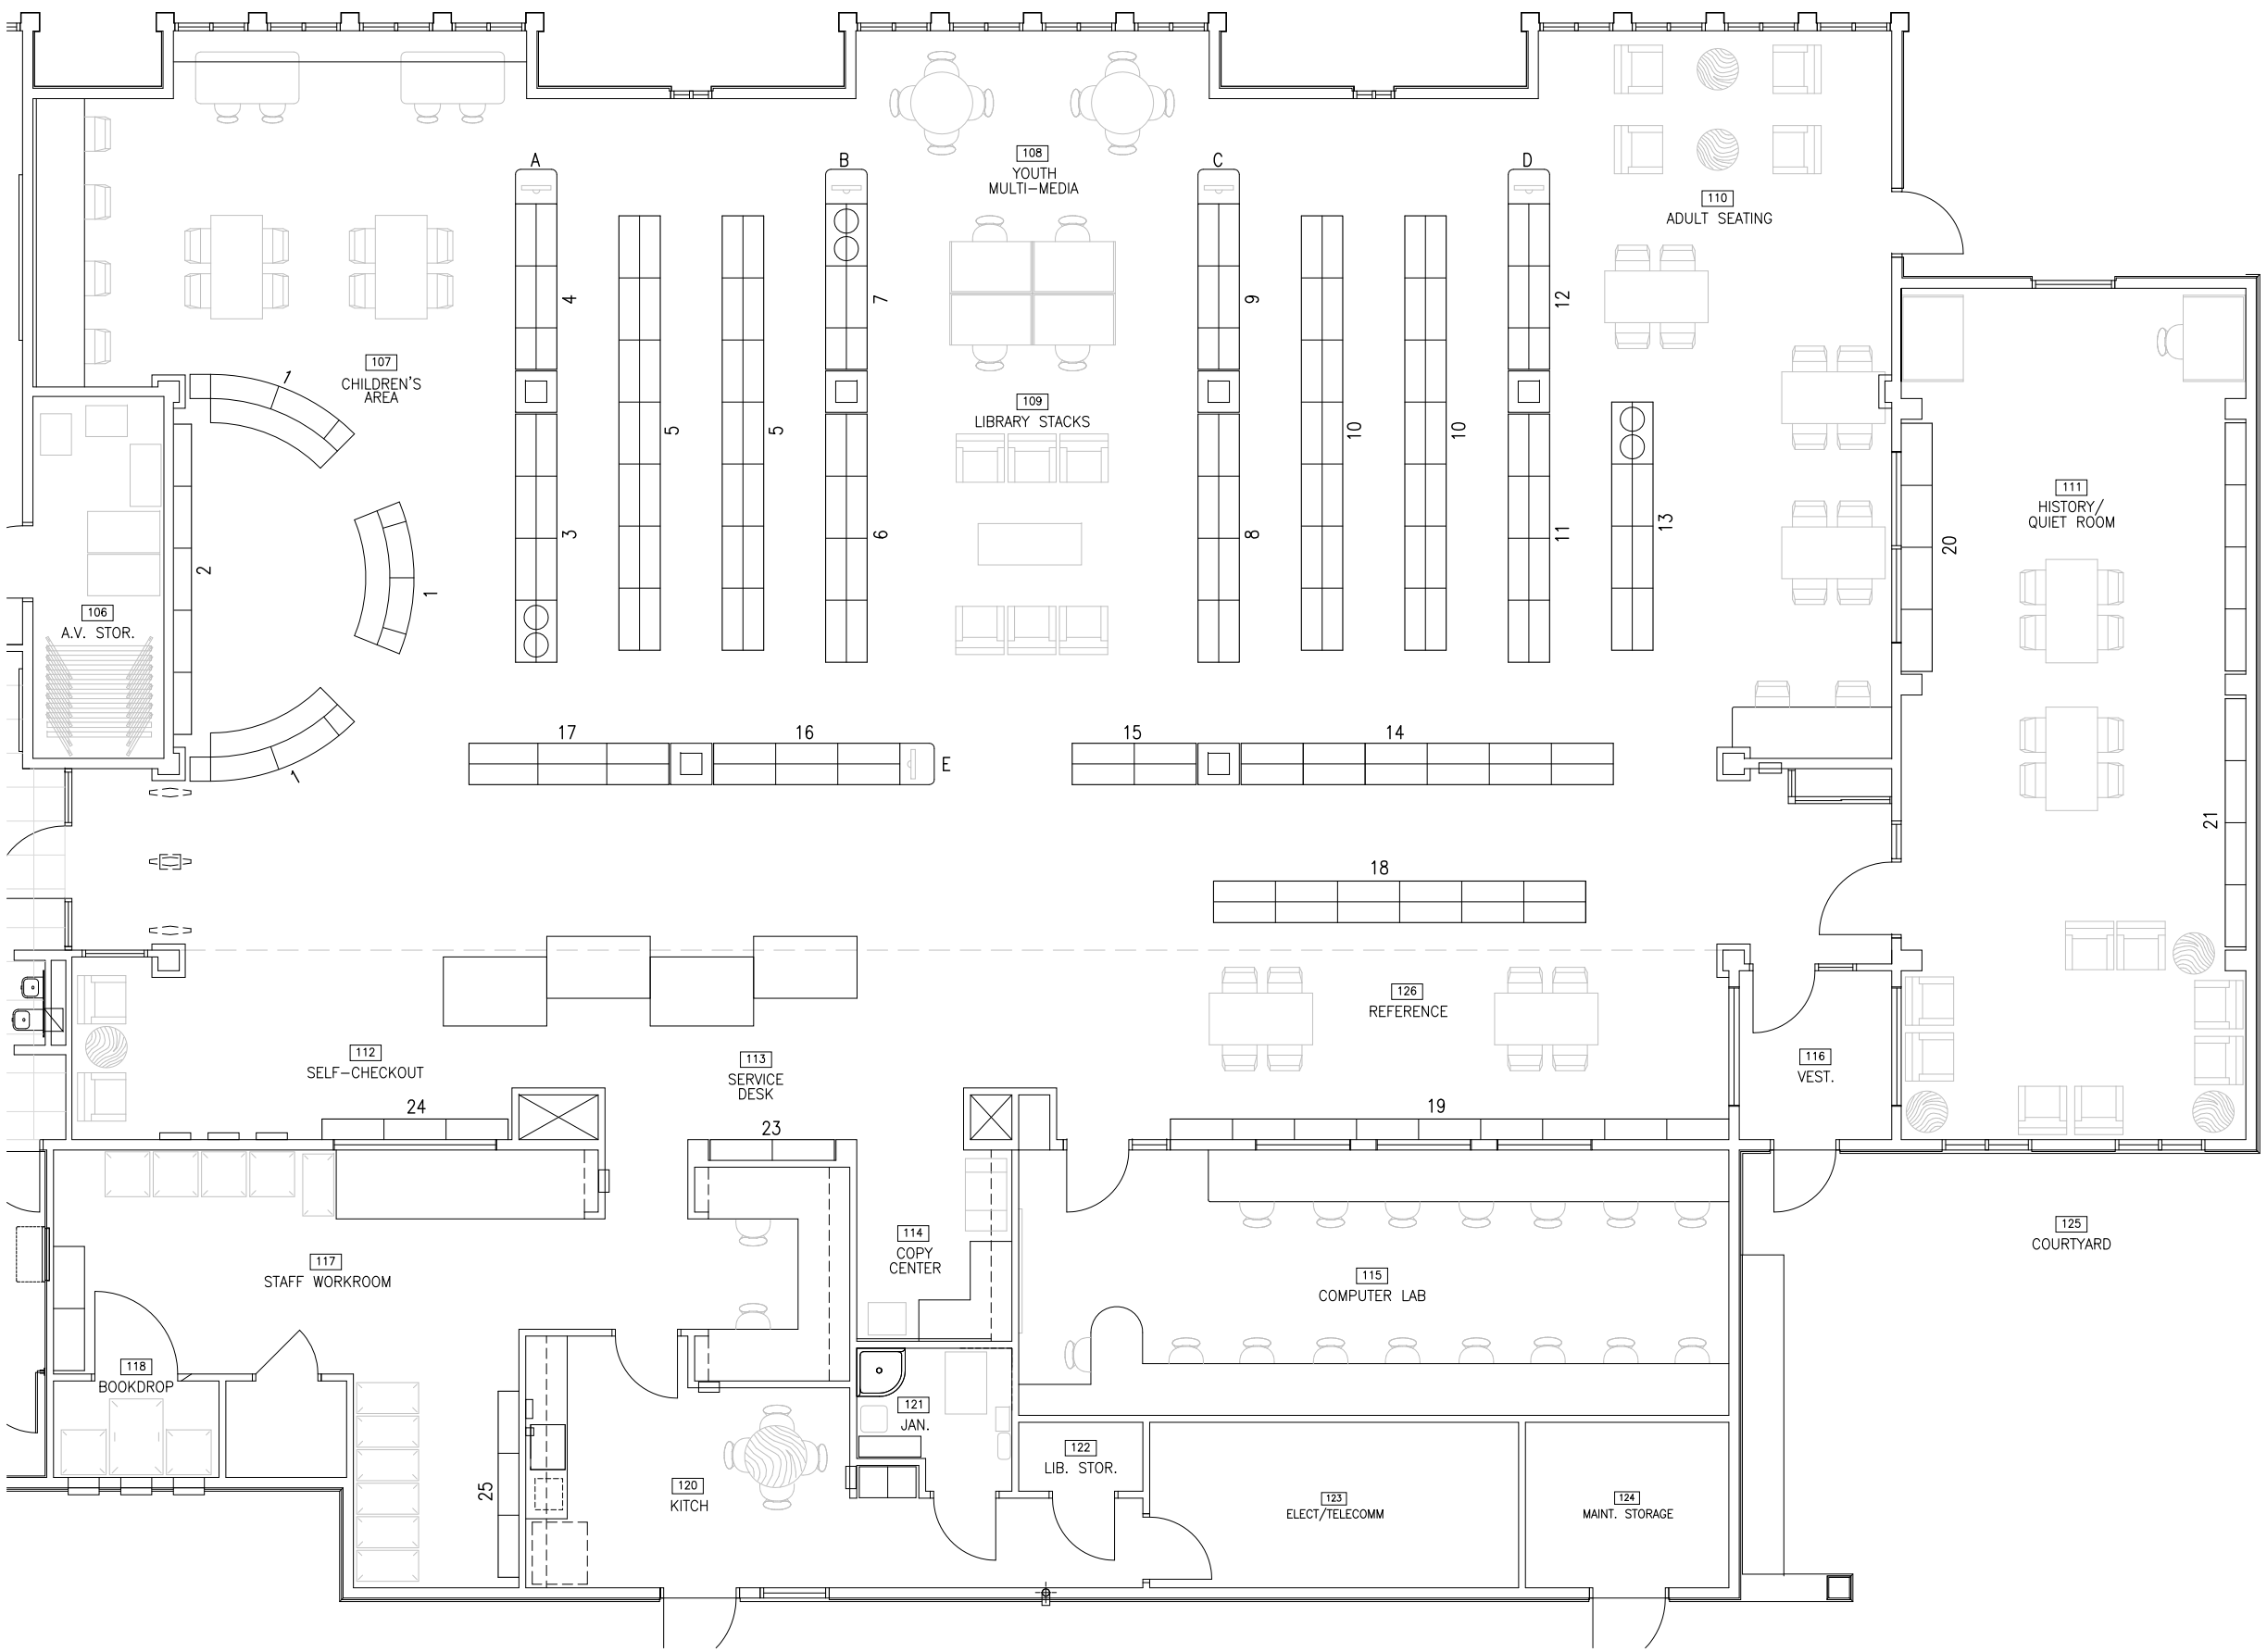

A1 SHELVING PLAN
1/4" = 1'-0"

DEPARTMENT OF PUBLIC WORKS AND PLANNING

CAPITAL PROJECTS DIVISION
2220 Tulare St. Suite 720, Fresno, California 93721
Phone: (559) 262-4078 Fax: (559) 262-4879

PROJECT:
F O W L E R
BRANCH LIBRARY
COUNTY BUILDING NUMBER 1814

SHEET CONTENT:
SHELVING PLAN

DRAWN BY:	CHECKED BY:
ISSUE DATE: 1-15-08	CONTRACT NO:

ARCHIVE NAME:
\Bldg1814\Drawings\Cad Drawings\Construction Documents\1814-IF-IntFurnishings.dwg

SHEET NUMBER:
IF-1.0
SHT. ____ OF ____ SHEETS

PLOTTED ON: